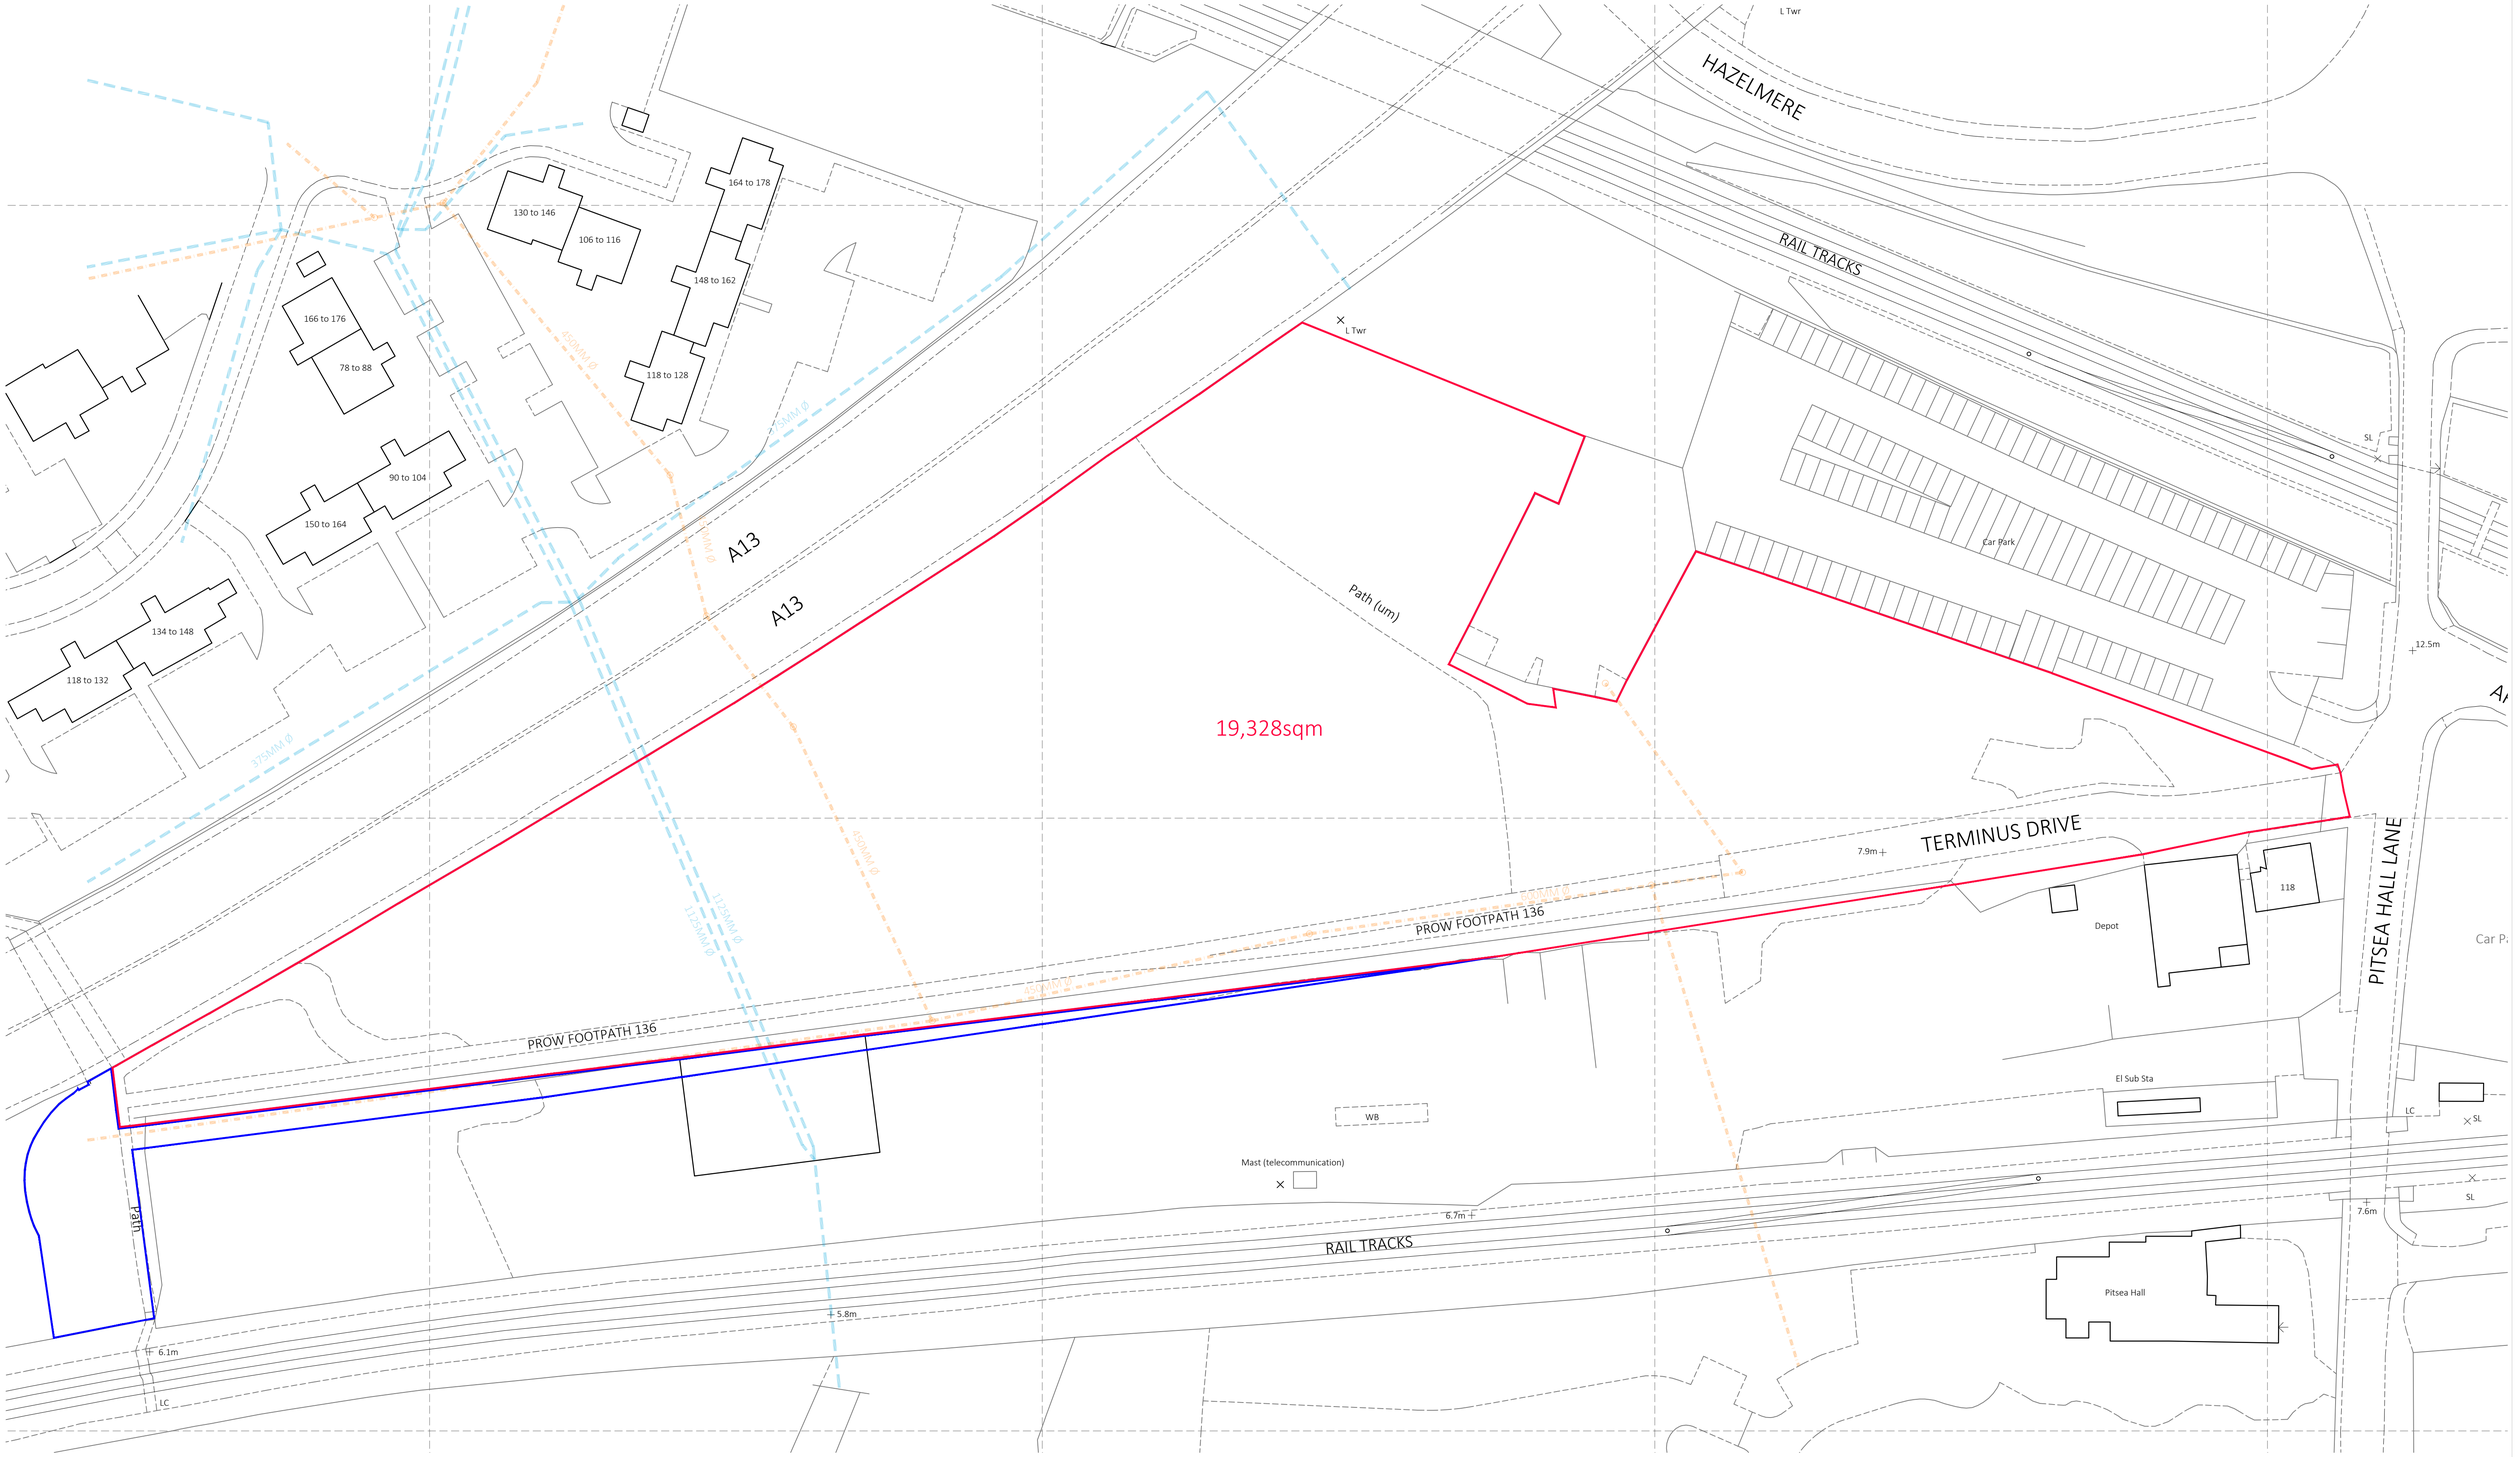

0 10 20 30 40 50m

NORTH

UNDERGROUND DRAINAGE ROUTES SHOWN INDICATIVELY ONLY, TAKEN FROM FORMER PLANNING APPLICATION DETAILS

SURFACE WATER SEWERS - 2no 1125mm DIA

FOUL WATER SEWERS

REVISION A

AMENDED SITE AREA

INDUSTRIAL DEVELOPMENT, LAND OFF TERMINUS DRIVE, PITSEA

EXISTING SITE PLAN

Scale: 1:500 @ A1 Date: 26/11/2025

Drawn: DC Dwg No: 24004/L02A

DC 03/12/2025

PDG ARCHITECTS LTD
1 Eaglethorpe Barns,
Eaglethorpe, Warmington,
Peterborough, PE8 6TJ
T: 01733 371000
E: design@pdgarchitects.co.uk
W: www.pdgarchitects.co.uk

© 2024 PDG Architects Ltd. All rights reserved. This drawing remains the property of PDG Architects Ltd at all times and may not be reproduced or copied in whole or in part without their written consent